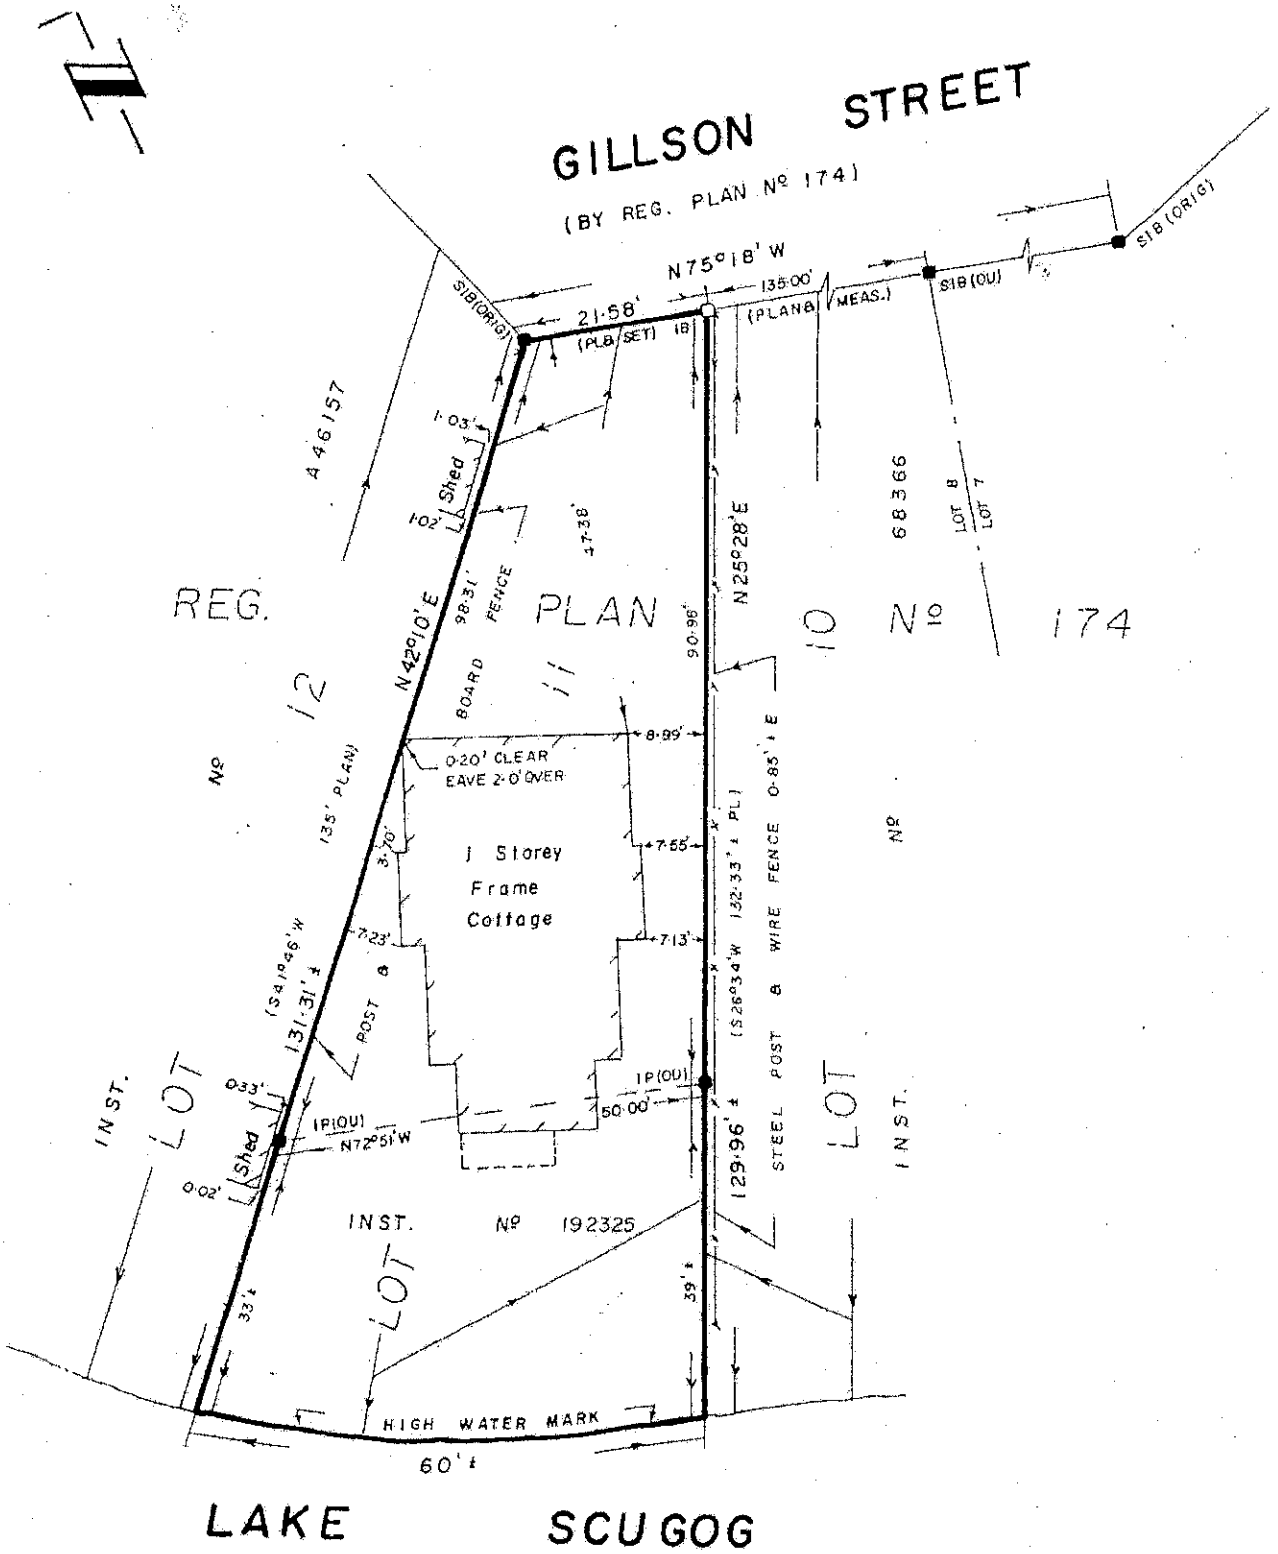

SURVEYOR'S CERTIFICATE.

I CERTIFY THAT:
THE FIELD SURVEY REPRESENTED ON THIS PLAN WAS COMPLETED ON THE 18th DAY OF OCTOBER, 1988.

OCTOBER 18, 1988

ONTARIO LAND SURVEYOR
H. F. GRANDER

NOTES.

BEARINGS ARE ASTRONOMIC AND ARE REFERRED TO THE NORTH LIMIT OF LOT 11, REG. PLAN Nº 174 HAVING A BEARING OF N75°18'W

SIB - STANDARD IRON BAR 48" LONG
IB - IRON BAR 5/8" square 24" LONG
IP - IRON PIPE - ORIGIN UNKNOWN
● DENOTES FOUND
○ DENOTES PLANTED

COPYRIGHT H. F. GRANDER O.L.S.

PROJECT No. 481031

H. F. GRANDER Co. Ltd
ONTARIO LAND SURVEYOR
170 WATER STREET
POST OFFICE BOX 616
PORT PERRY, ONTARIO